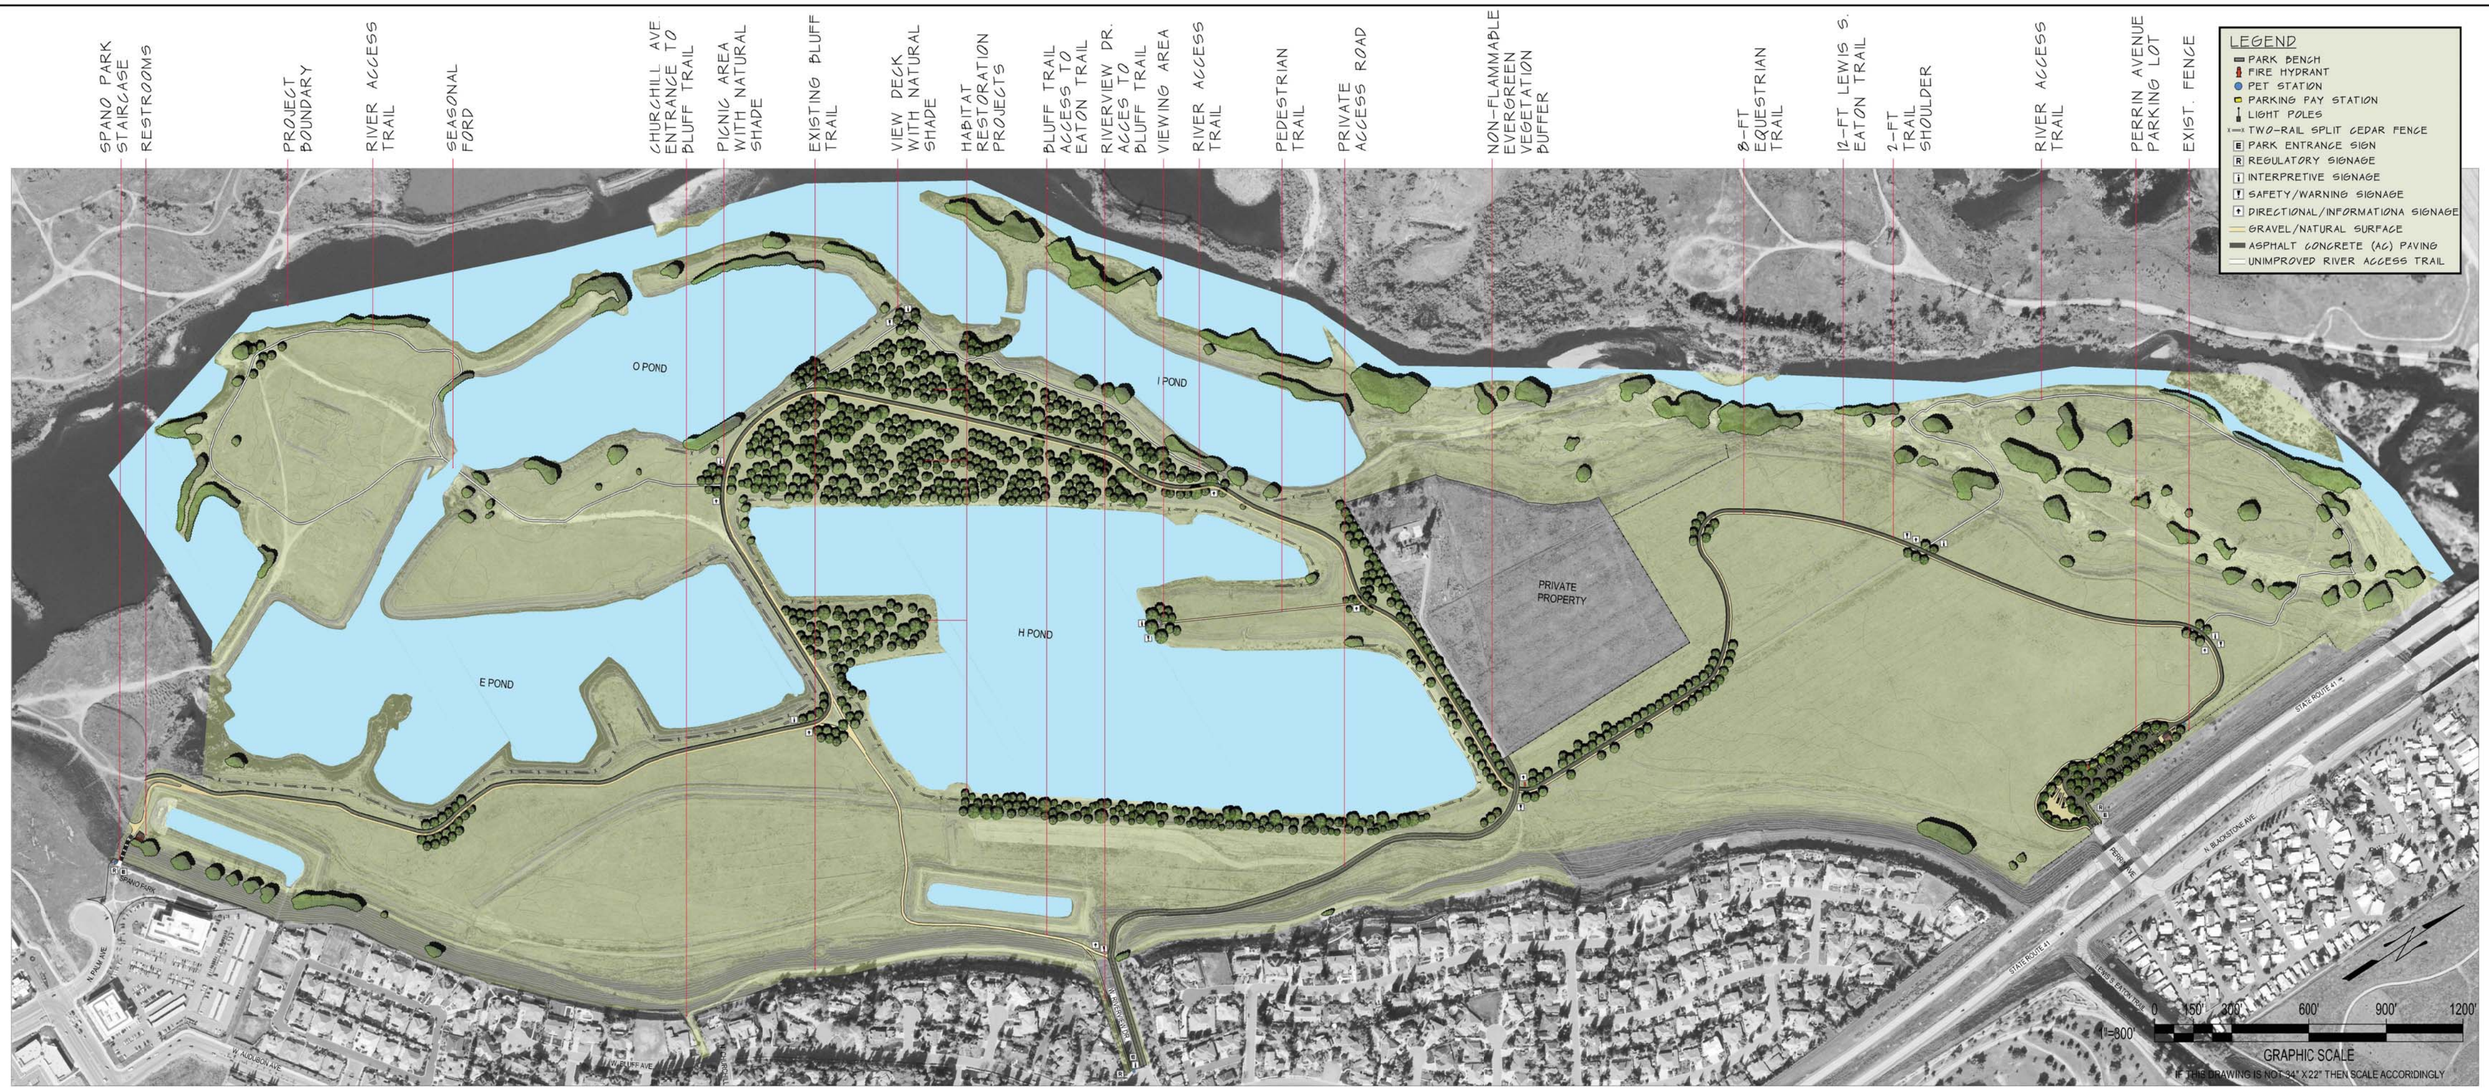

SINGLE-VAULT RESTROOM @ PICNIC AREA

PET STATION

INTERPRETIVE SIGN

EXAMPLE PARKING LOT VIEW

TWO-RAIL SPLIT CEDAR FENCING

DOUBLE-VAULT RESTROOM AT PERRIN PARKING LOT

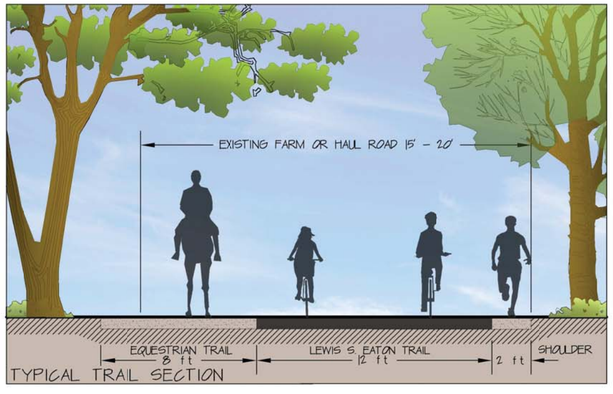

TYPICAL TRAIL SECTION

URS

PROPOSED PROJECT

RIVER WEST FRESNO,
LEWIS S. EATON TRAIL
EXTENSION PROJECT

SAN JOAQUIN RIVER CONSERVANCY
STATE OF CALIFORNIA