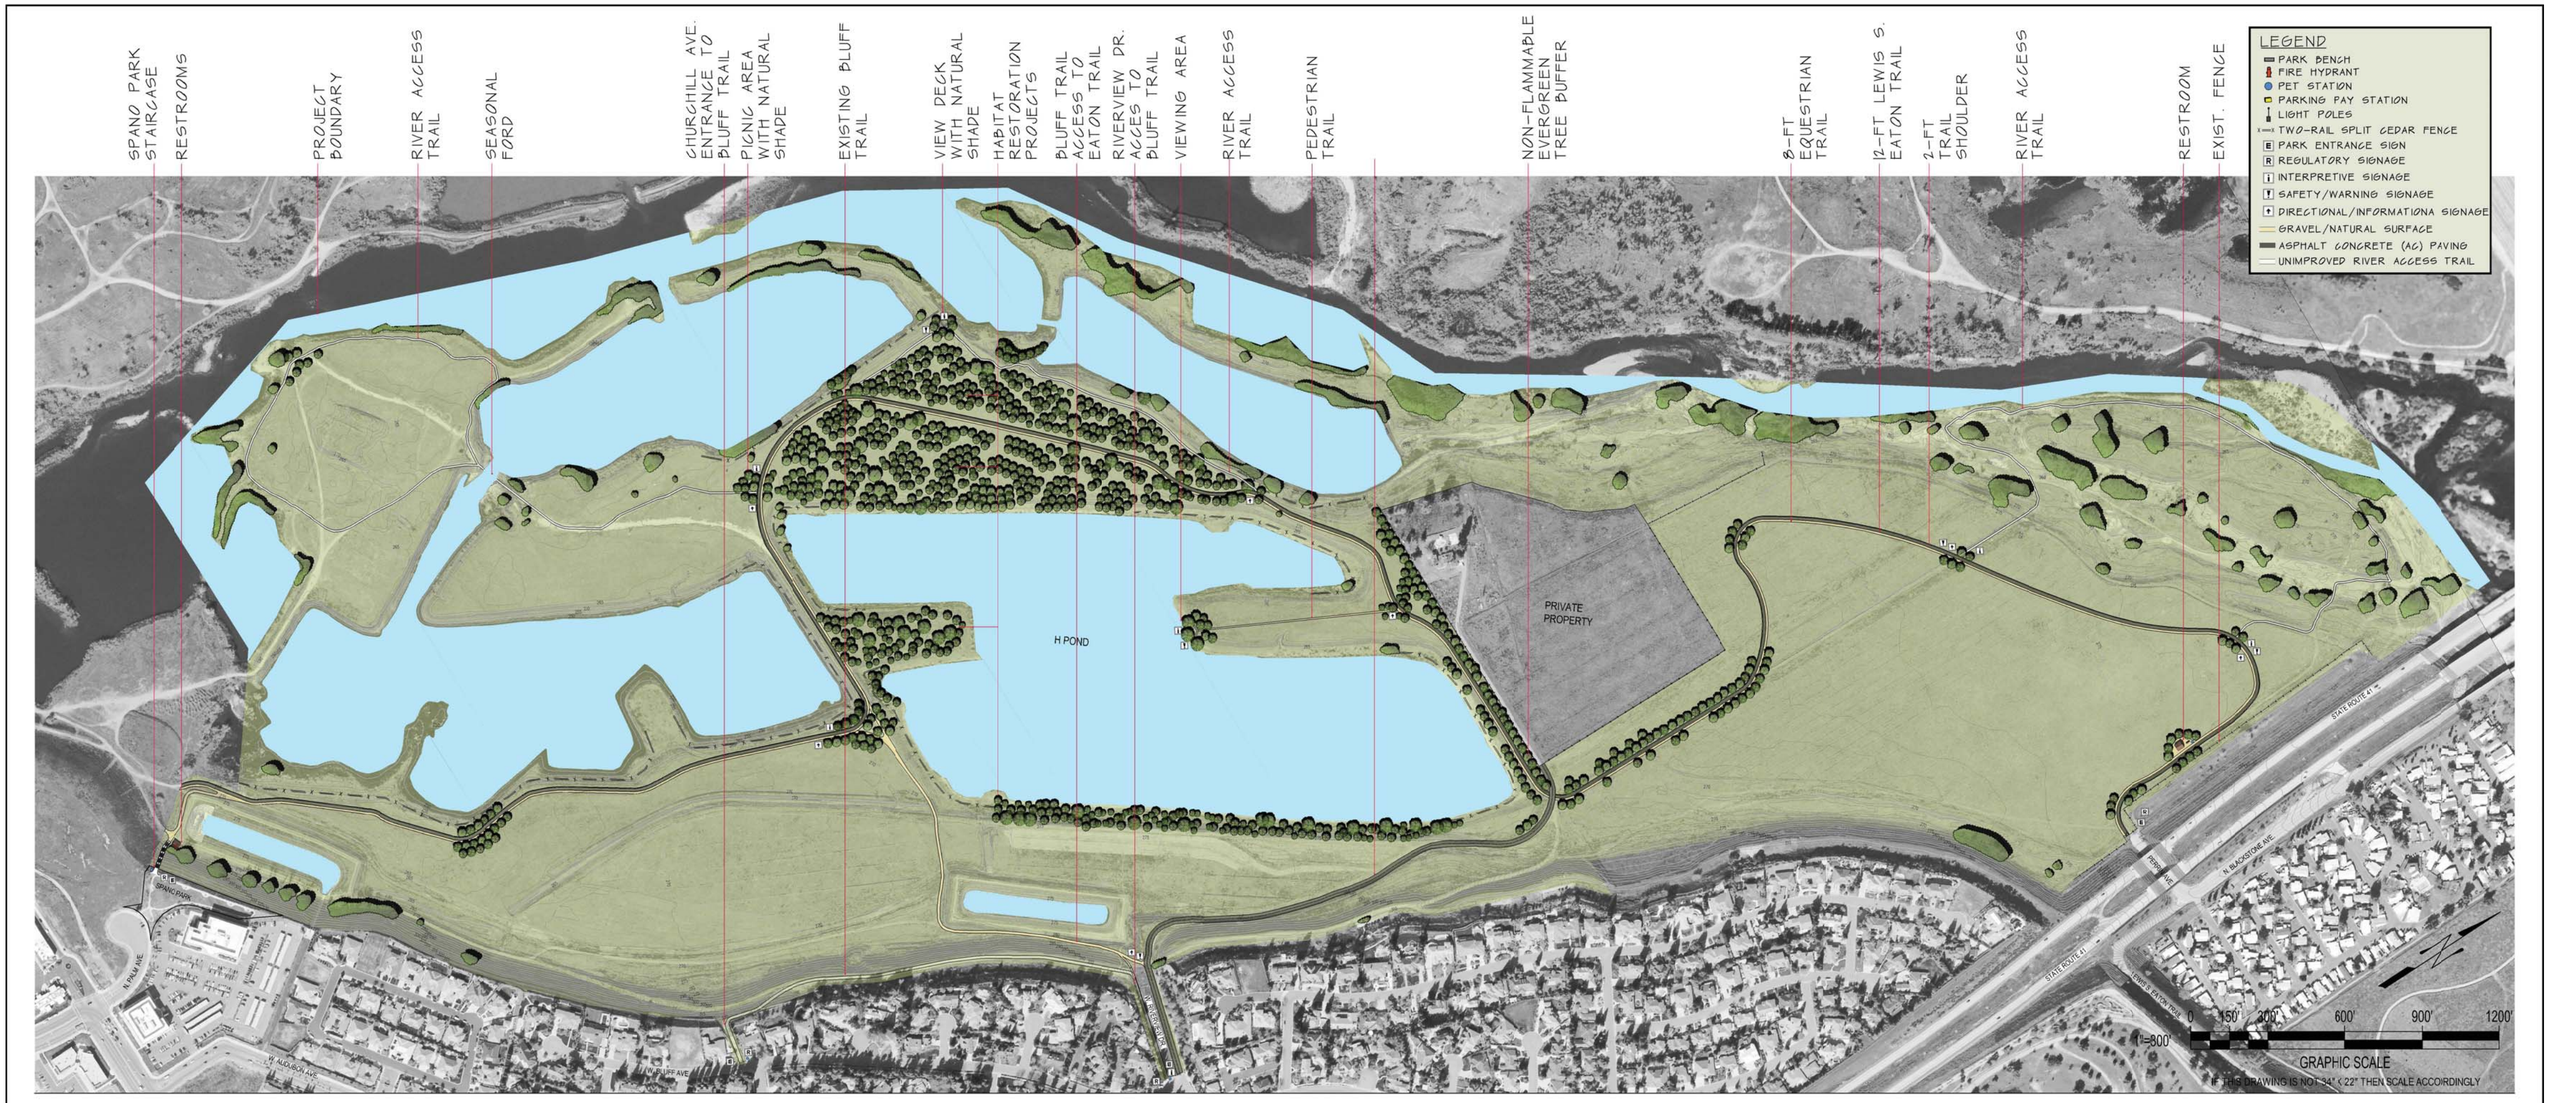

BULLETIN BOARD

VIEWING DECK

INTERPRETIVE SIGNAGE

PICNIC AREA

BIKE FRIENDLY STAIR

URS

PROJECT ALTERNATIVE FOUR - NO PARKING

RIVER WEST FRESNO,
LEWIS S. EATON TRAIL
EXTENSION PROJECT

SAN JOAQUIN RIVER CONSERVANCY
STATE OF CALIFORNIA